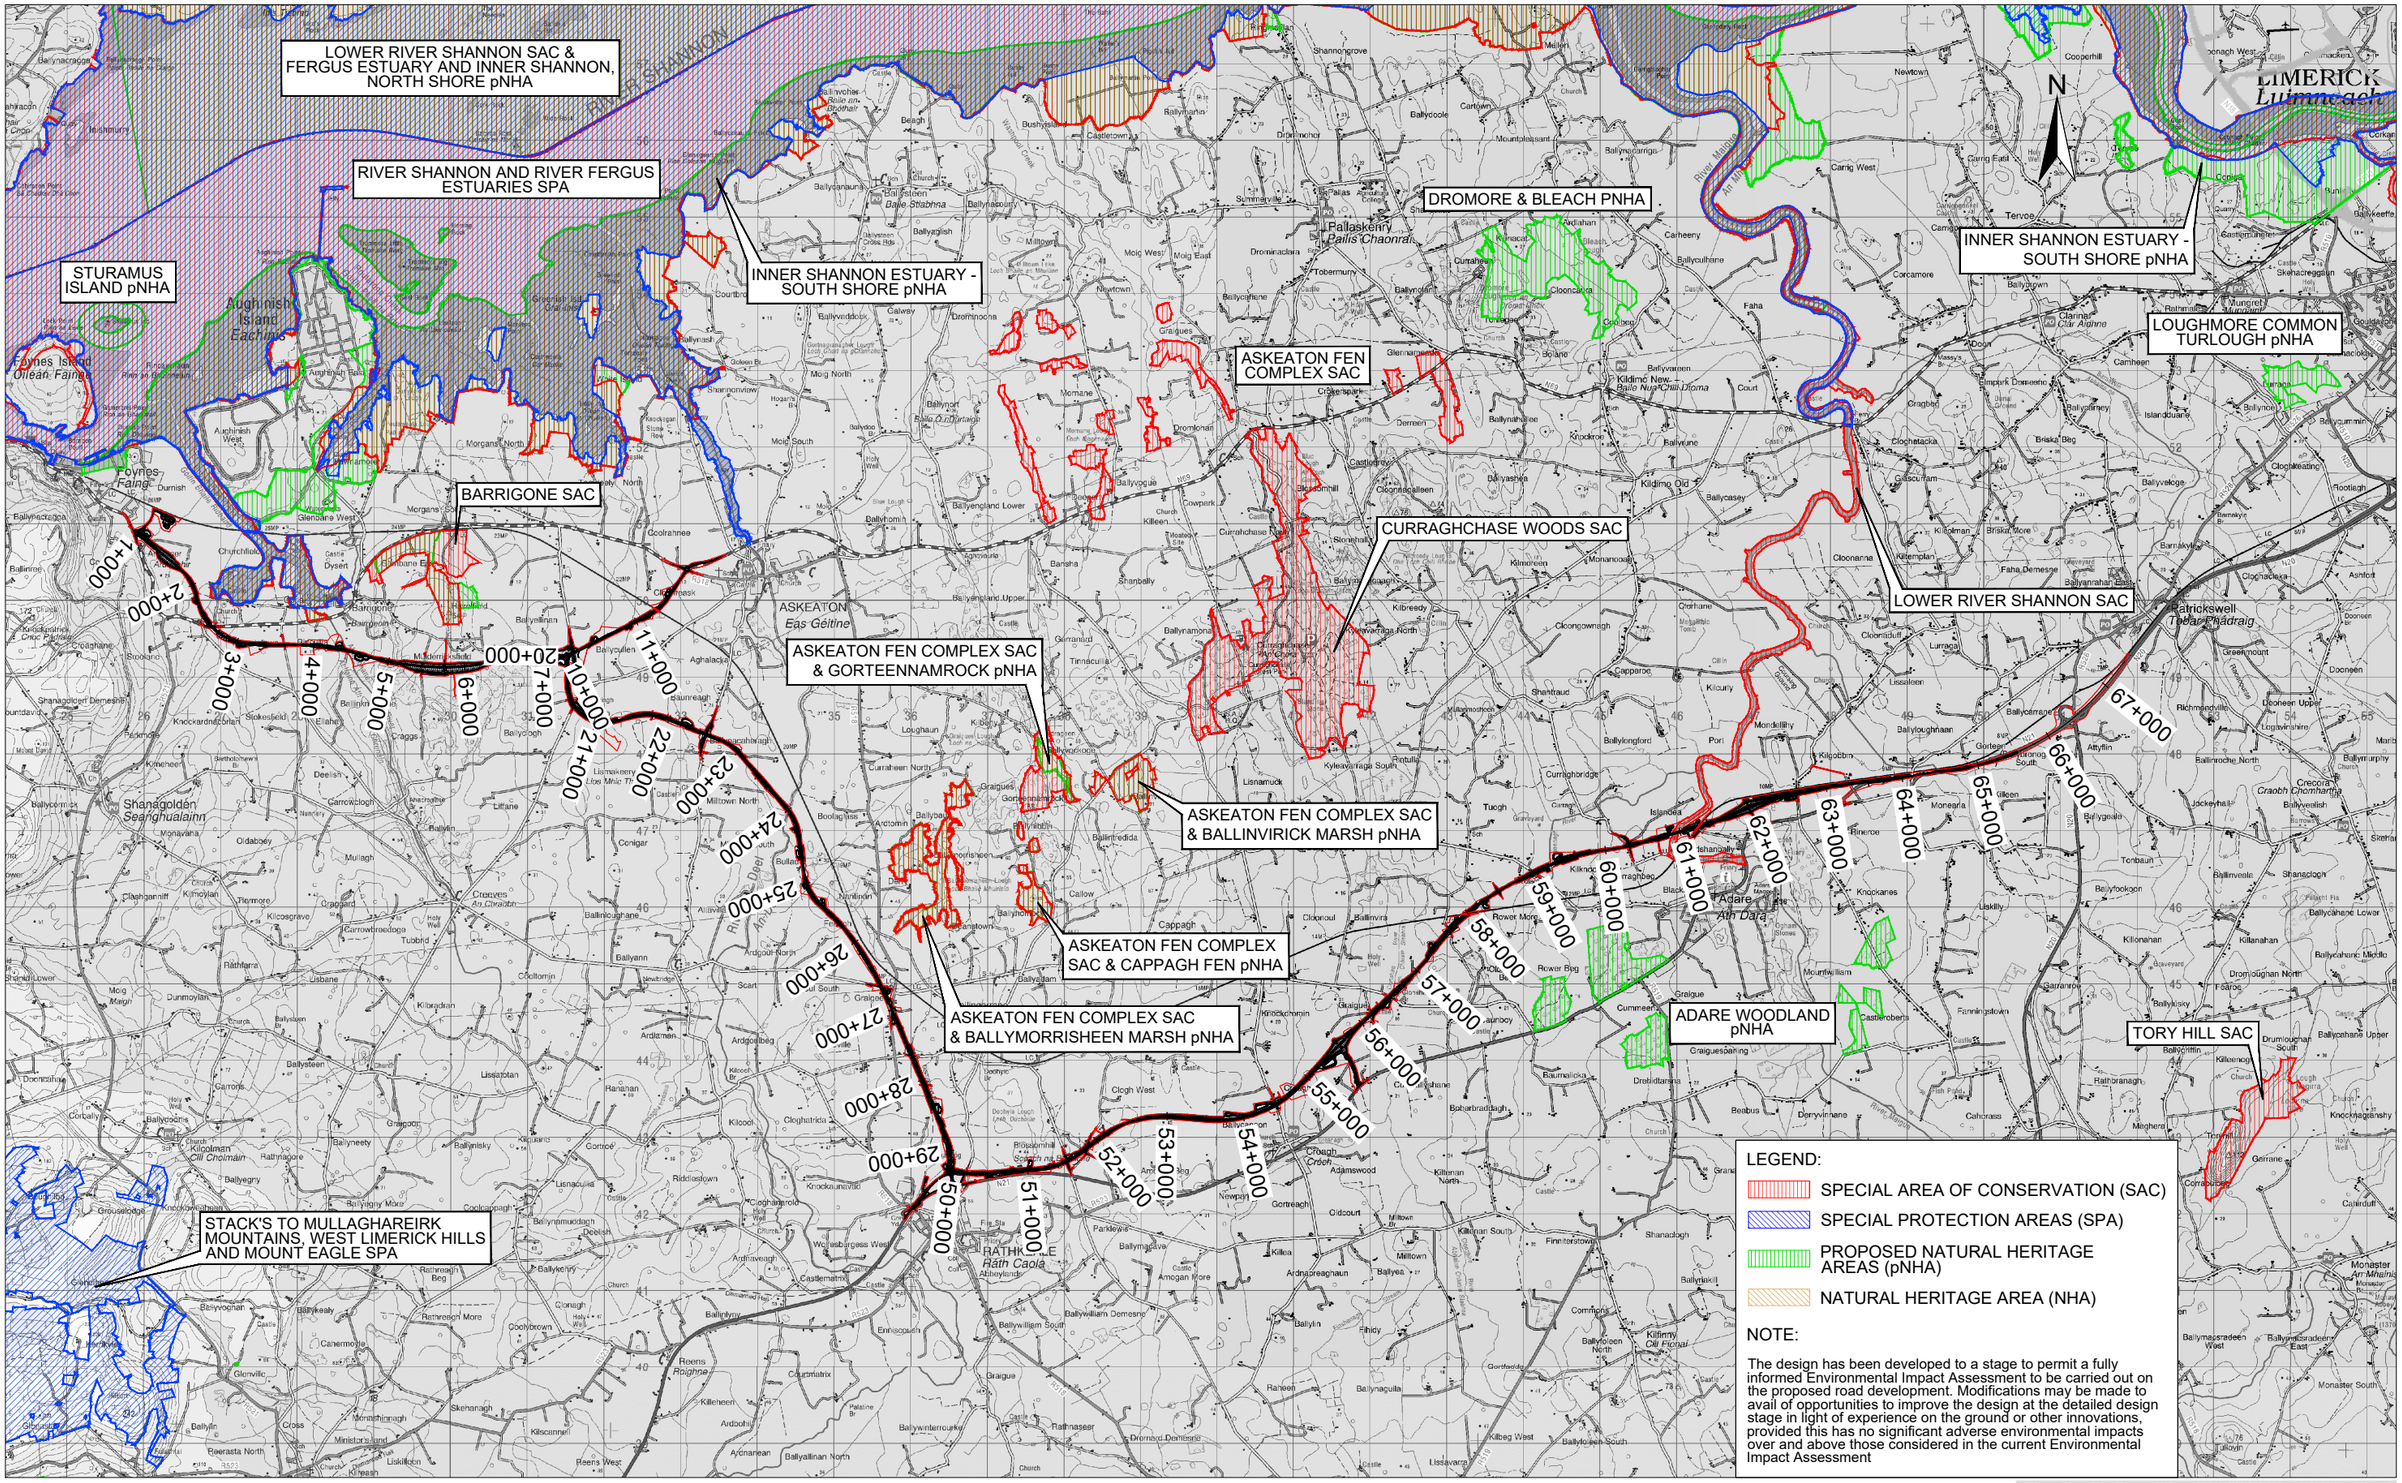

Ordnance Survey Ireland Licence No Licence No. 2019/09/CCMA/Limerick City & County Council.
© Ordnance Survey Ireland and Government of Ireland.

Tionscadal Éireann Project Ireland 2040

An Roinn Iompair Turasóireachta agus Spóirt
Department of Transport, Tourism and Sport

Bonneagar Iompair Éireann
Transport Infrastructure Ireland

Comhairle Cathrach & Contae Luimnigh
Limerick City & County Council

Roughan & O'Donovan-AECOM Alliance

ROD ROUGHAN & O'DONOVAN
AECOM

Arena House, Arena Road,
Sandyford, Dublin 18.
Tel : +353 (1) 2940800
Fax : +353 (1) 2940820
e-mail : info@rod.ie
Website : www.rod.ie
www.aecom.com

Project

Foynes to Limerick Road (including Adare Bypass)

Environmental Impact Assessment Report

Drawing Title: DESIGNATED SITES

Designed: GR	File:	Status: E.I.A.R.	
Drawn: LA	Job No: 14.131		
Checked: SMG	Scale: N.T.S.	Drawing No: Fig 7.1	Rev: -
Approved: SMG	Date: December 2019		

DO NOT SCALE USE FIGURED DIMENSIONS ONLY