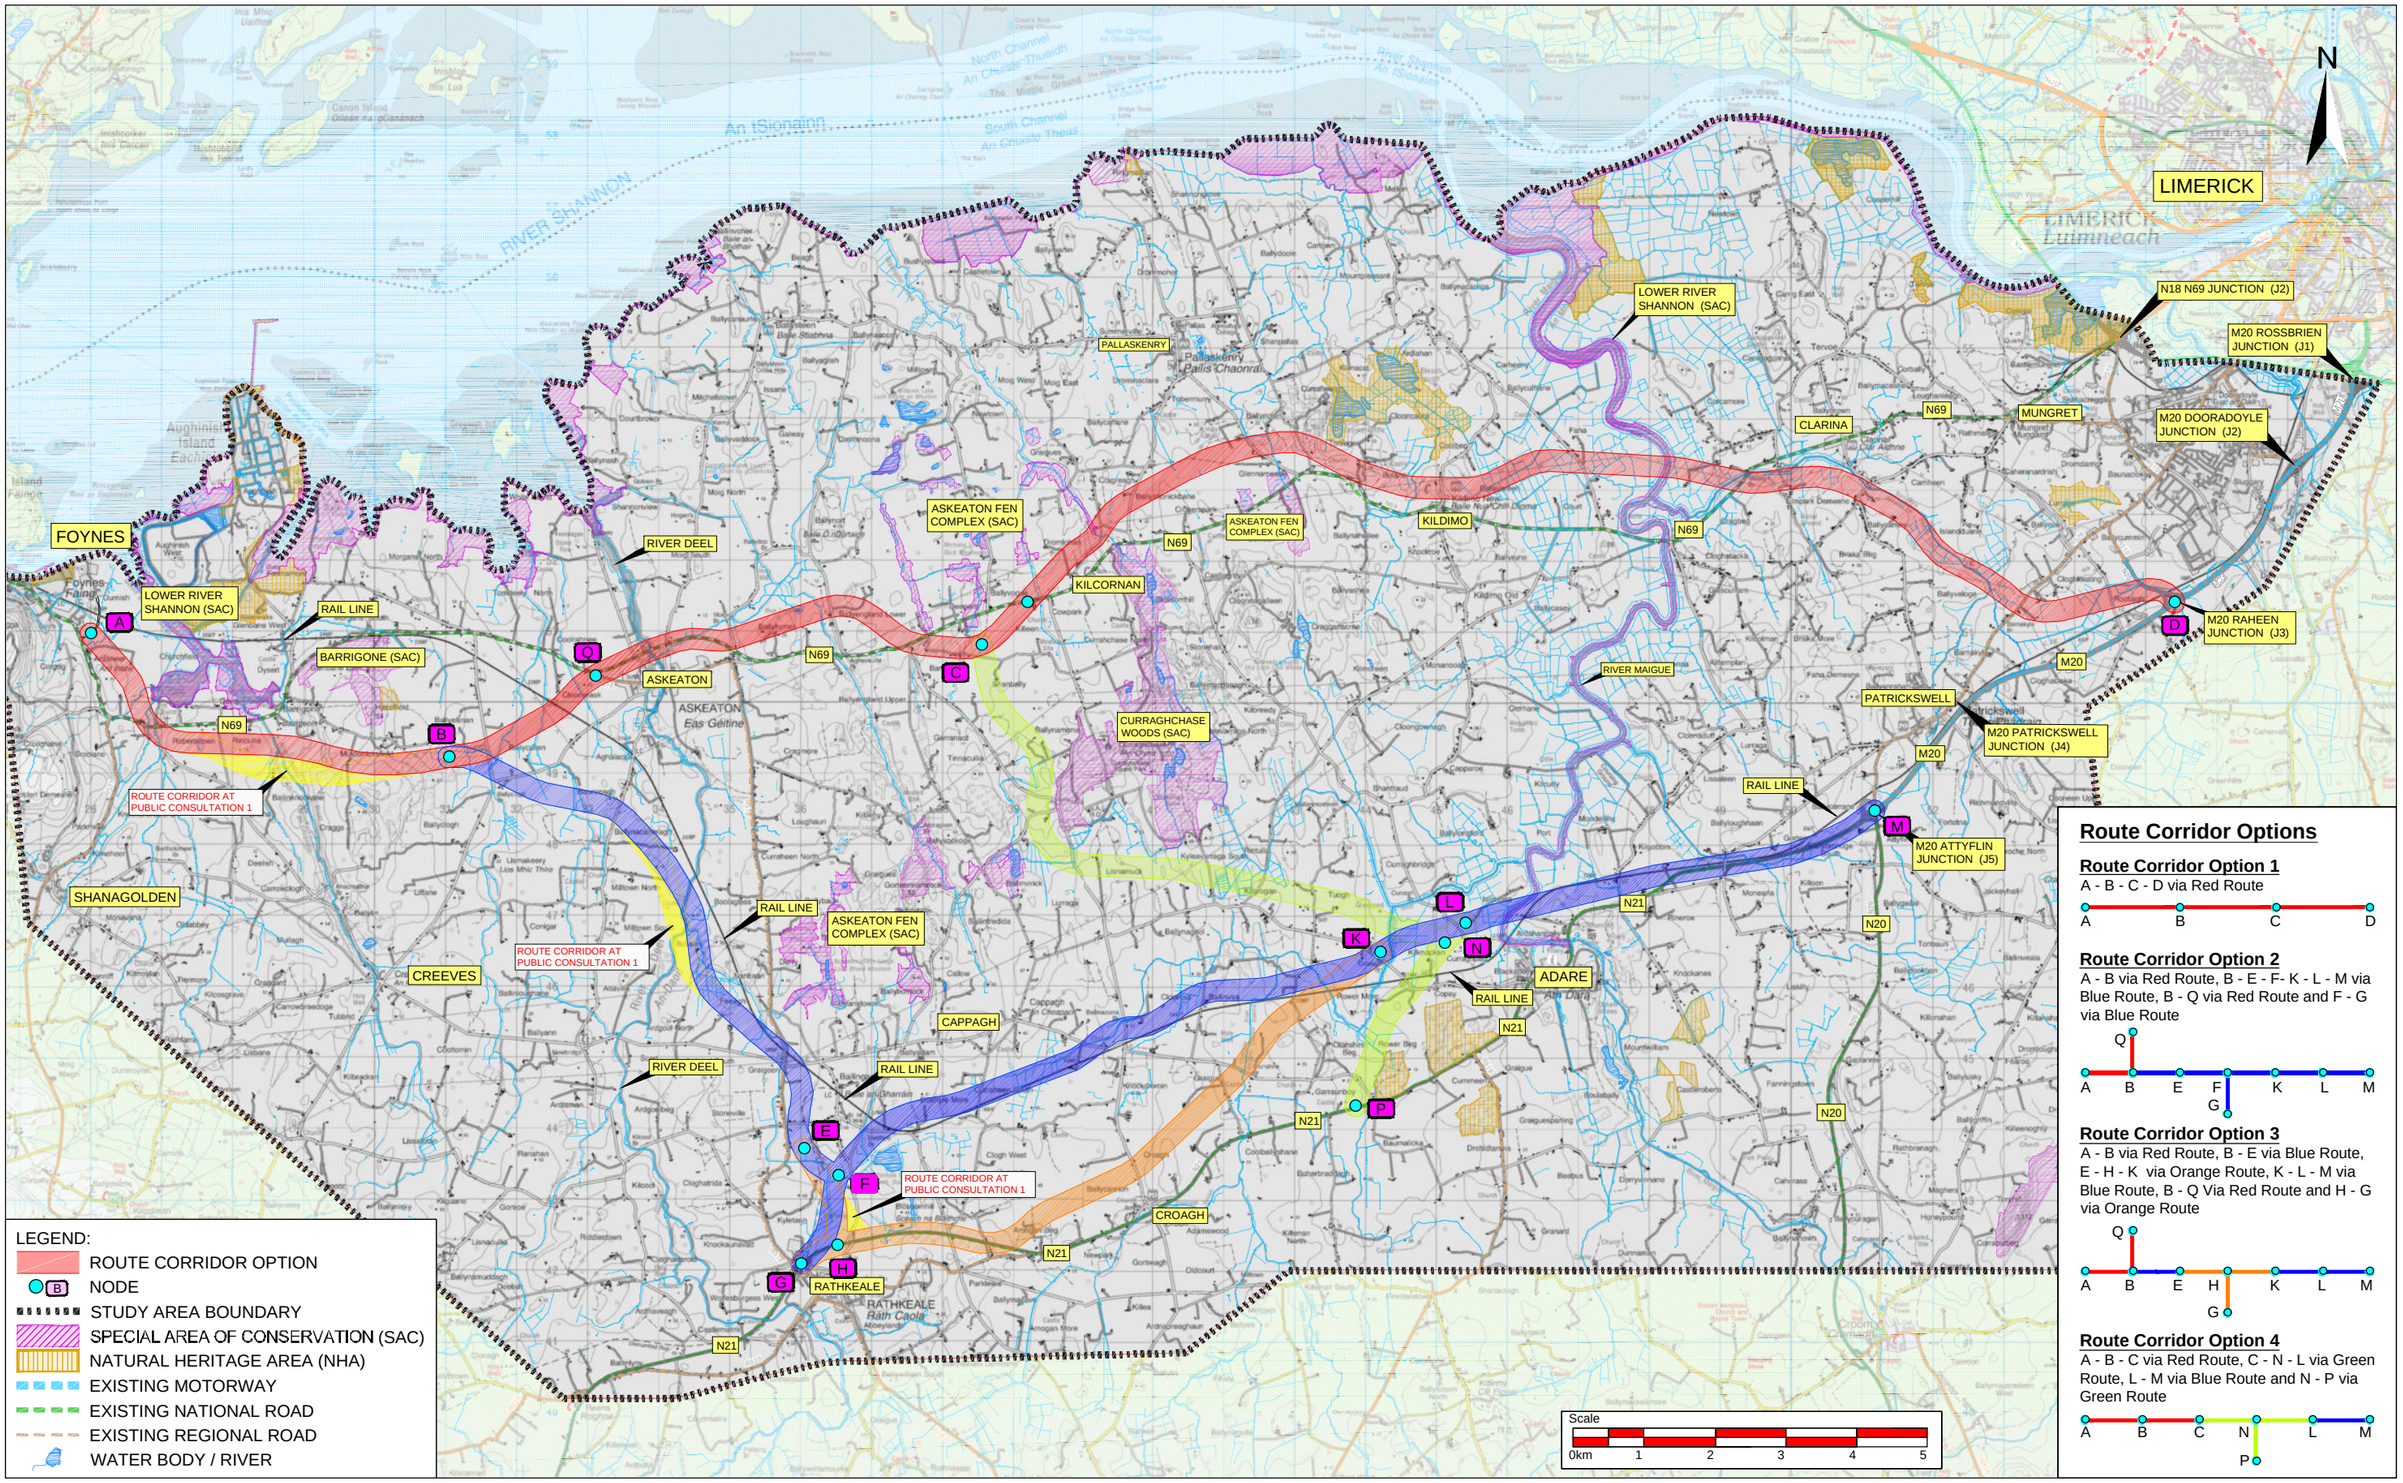

Route Corridor Options

Route Corridor Option 1

A - B - C - D via Red Route

Route Corridor Option 2

A - B via Red Route, B - E - F- K - L - M via Blue Route, B - Q via Red Route and F - G via Blue Route

Route Corridor Option 3

A - B via Red Route, B - E via Blue Route, E - H - K via Orange Route, K - L - M via Blue Route, B - Q Via Red Route and H - G via Orange Route

Route Corridor Option 4

A - B - C via Red Route, C - N - L via Green Route, L - M via Blue Route and N - P via Green Route

Bonneagar Iompair Éireann
Transport Infrastructure Ireland

An Roinn Iompair Turasóireachta agus Spóirt
Department of Transport, Tourism and Sport

Limerick City & County Council

Mid West National Road Design Office

No.	Revision / Stage	Date	By	Chk'd Date	App'd Date
	PRELIMINARY				
	APPROVAL				
	TENDER				
	CONSTRUCTION				

Roughan & O'Donovan-AECOM Alliance

ROD Roughan & O'Donovan AECOM

Arena House, Arena Road, Sandyford, Dublin 18.
Tel : +353 (1) 2940800
Fax : +353 (1) 2940820
e-mail : info@rod.ie
Website : www.rod.ie
www.aecom.com

Designed: MH | Checked: MC | Approved: SMG | Status: ROUTE SELECTION

Project Title: FOYNES TO LIMERICK ROAD IMPROVEMENT SCHEME

Drawing Title: REVISED ROUTE CORRIDOR OPTIONS

Drawn: LA | Job No: 14.131 | Drawing No: RS-004 | Rev:

Scale: NTS | Date: May 2016

Ordnance Survey Ireland Licence No EN 0006515
© Ordnance Survey Ireland and Government of Ireland.

Jun 09, 2016 - 12:54pm Drawing Location: J:\2014\14131\Dwg\Route\020-RS-004 - Route Corridor Assessment Options.dwg

DO NOT SCALE USE FIGURED DIMENSIONS ONLY